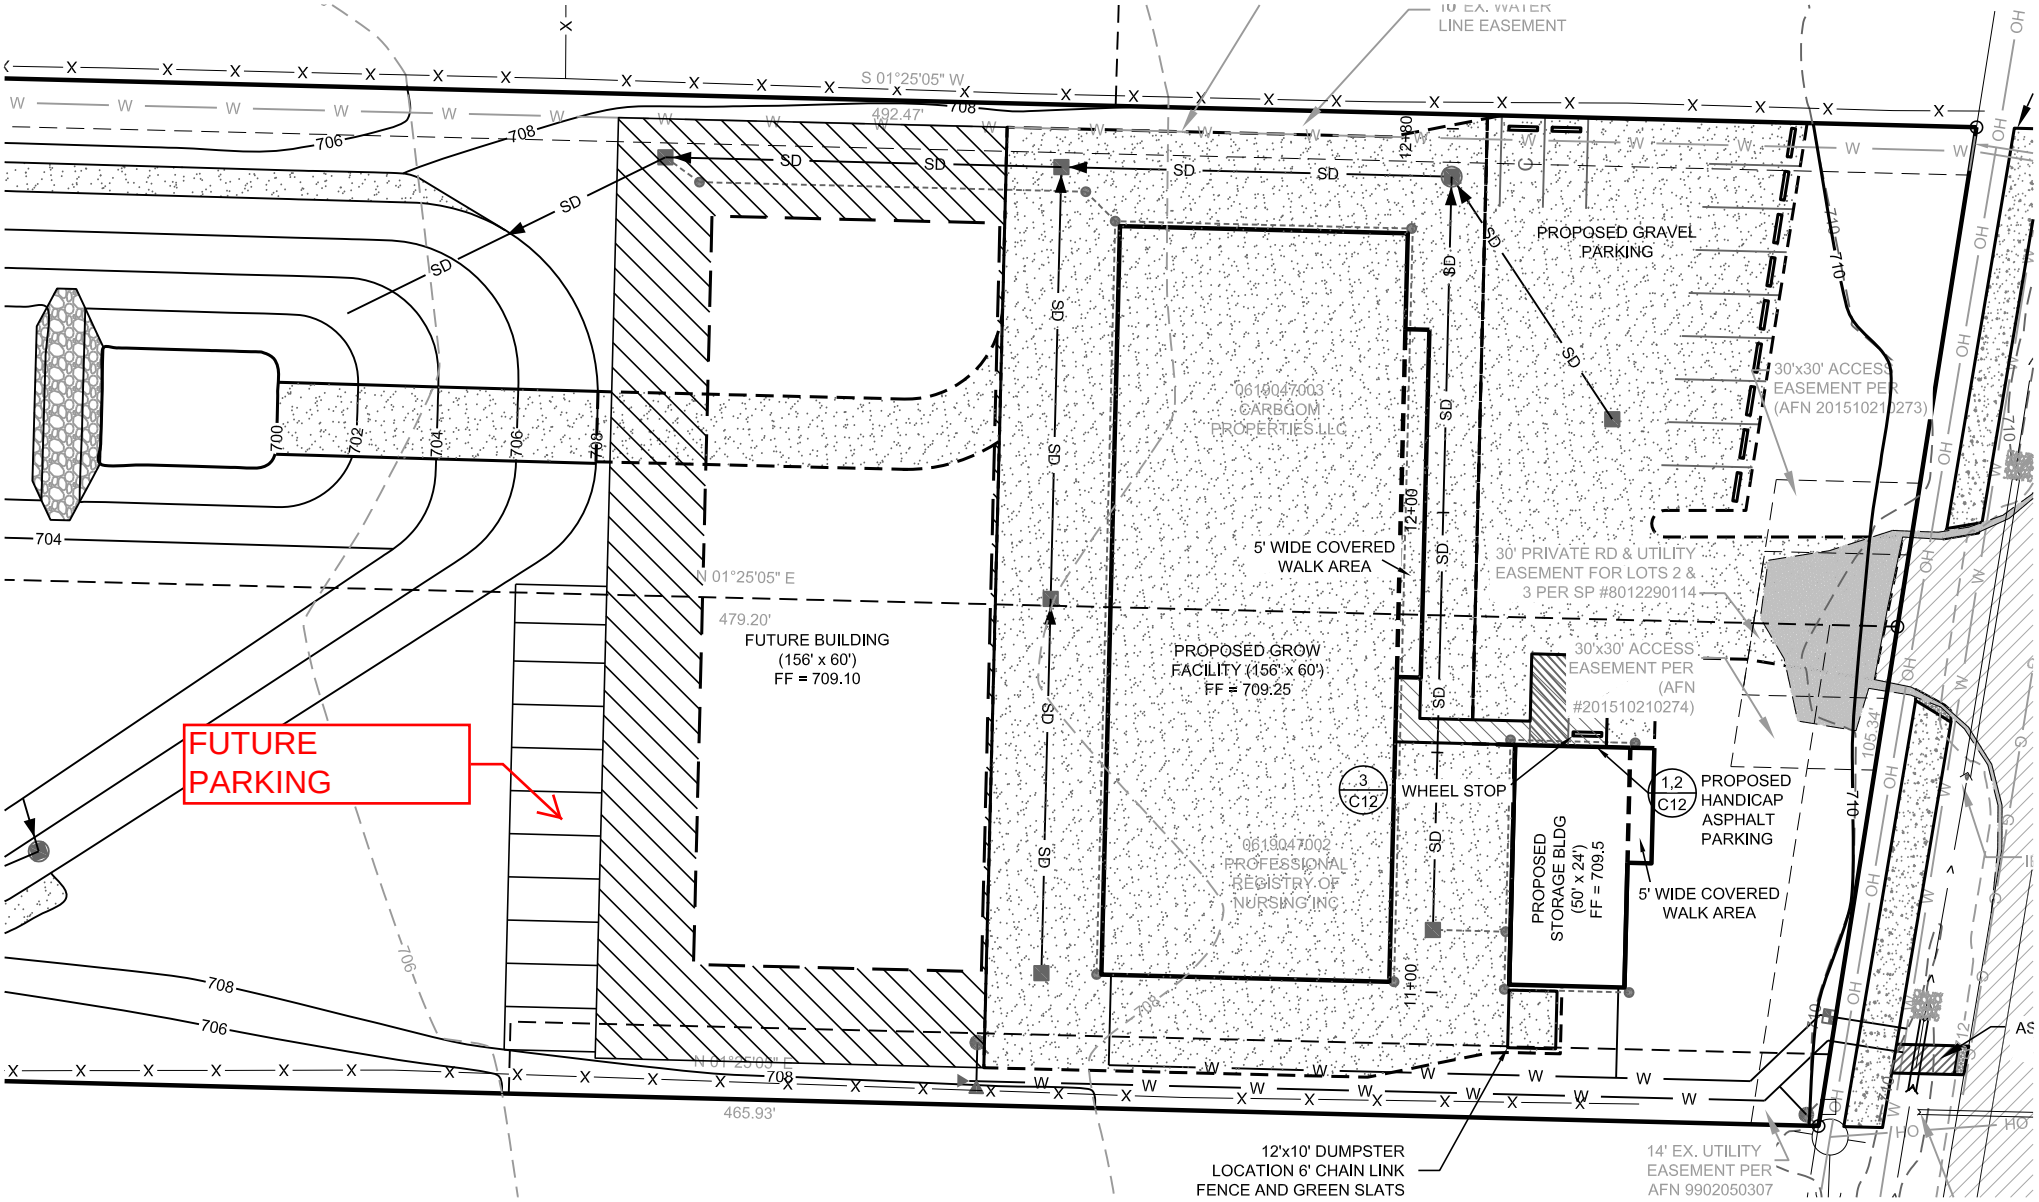
10' EX. WATER LINE EASEMENT
S 01°25'05" W
492.47'
PROPOSED GRAVEL PARKING
30'x30' ACCESS EASEMENT PER (AFN 201510210273)
0613047003 CARBOM PROPERTIES LLC
5' WIDE COVERED WALK AREA
30' PRIVATE RD & UTILITY EASEMENT FOR LOTS 2 & 3 PER SP #8012290114
N 01°25'05" E
479.20'
FUTURE BUILDING (156' x 60') FF = 709.10
PROPOSED GROW FACILITY (156' x 60') FF = 709.25
30'x30' ACCESS EASEMENT PER (AFN #201510210274)
FUTURE PARKING
WHEEL STOP
PROPOSED HANDICAP ASPHALT PARKING
0613047002 PROFESSIONAL REGISTRY OF NURSING INC
PROPOSED STORAGE BLDG (50' x 24') FF = 709.5
5' WIDE COVERED WALK AREA
465.93'
12'x10' DUMPSTER LOCATION 6' CHAIN LINK FENCE AND GREEN SLATS
14' EX. UTILITY EASEMENT PER AFN 9902050307