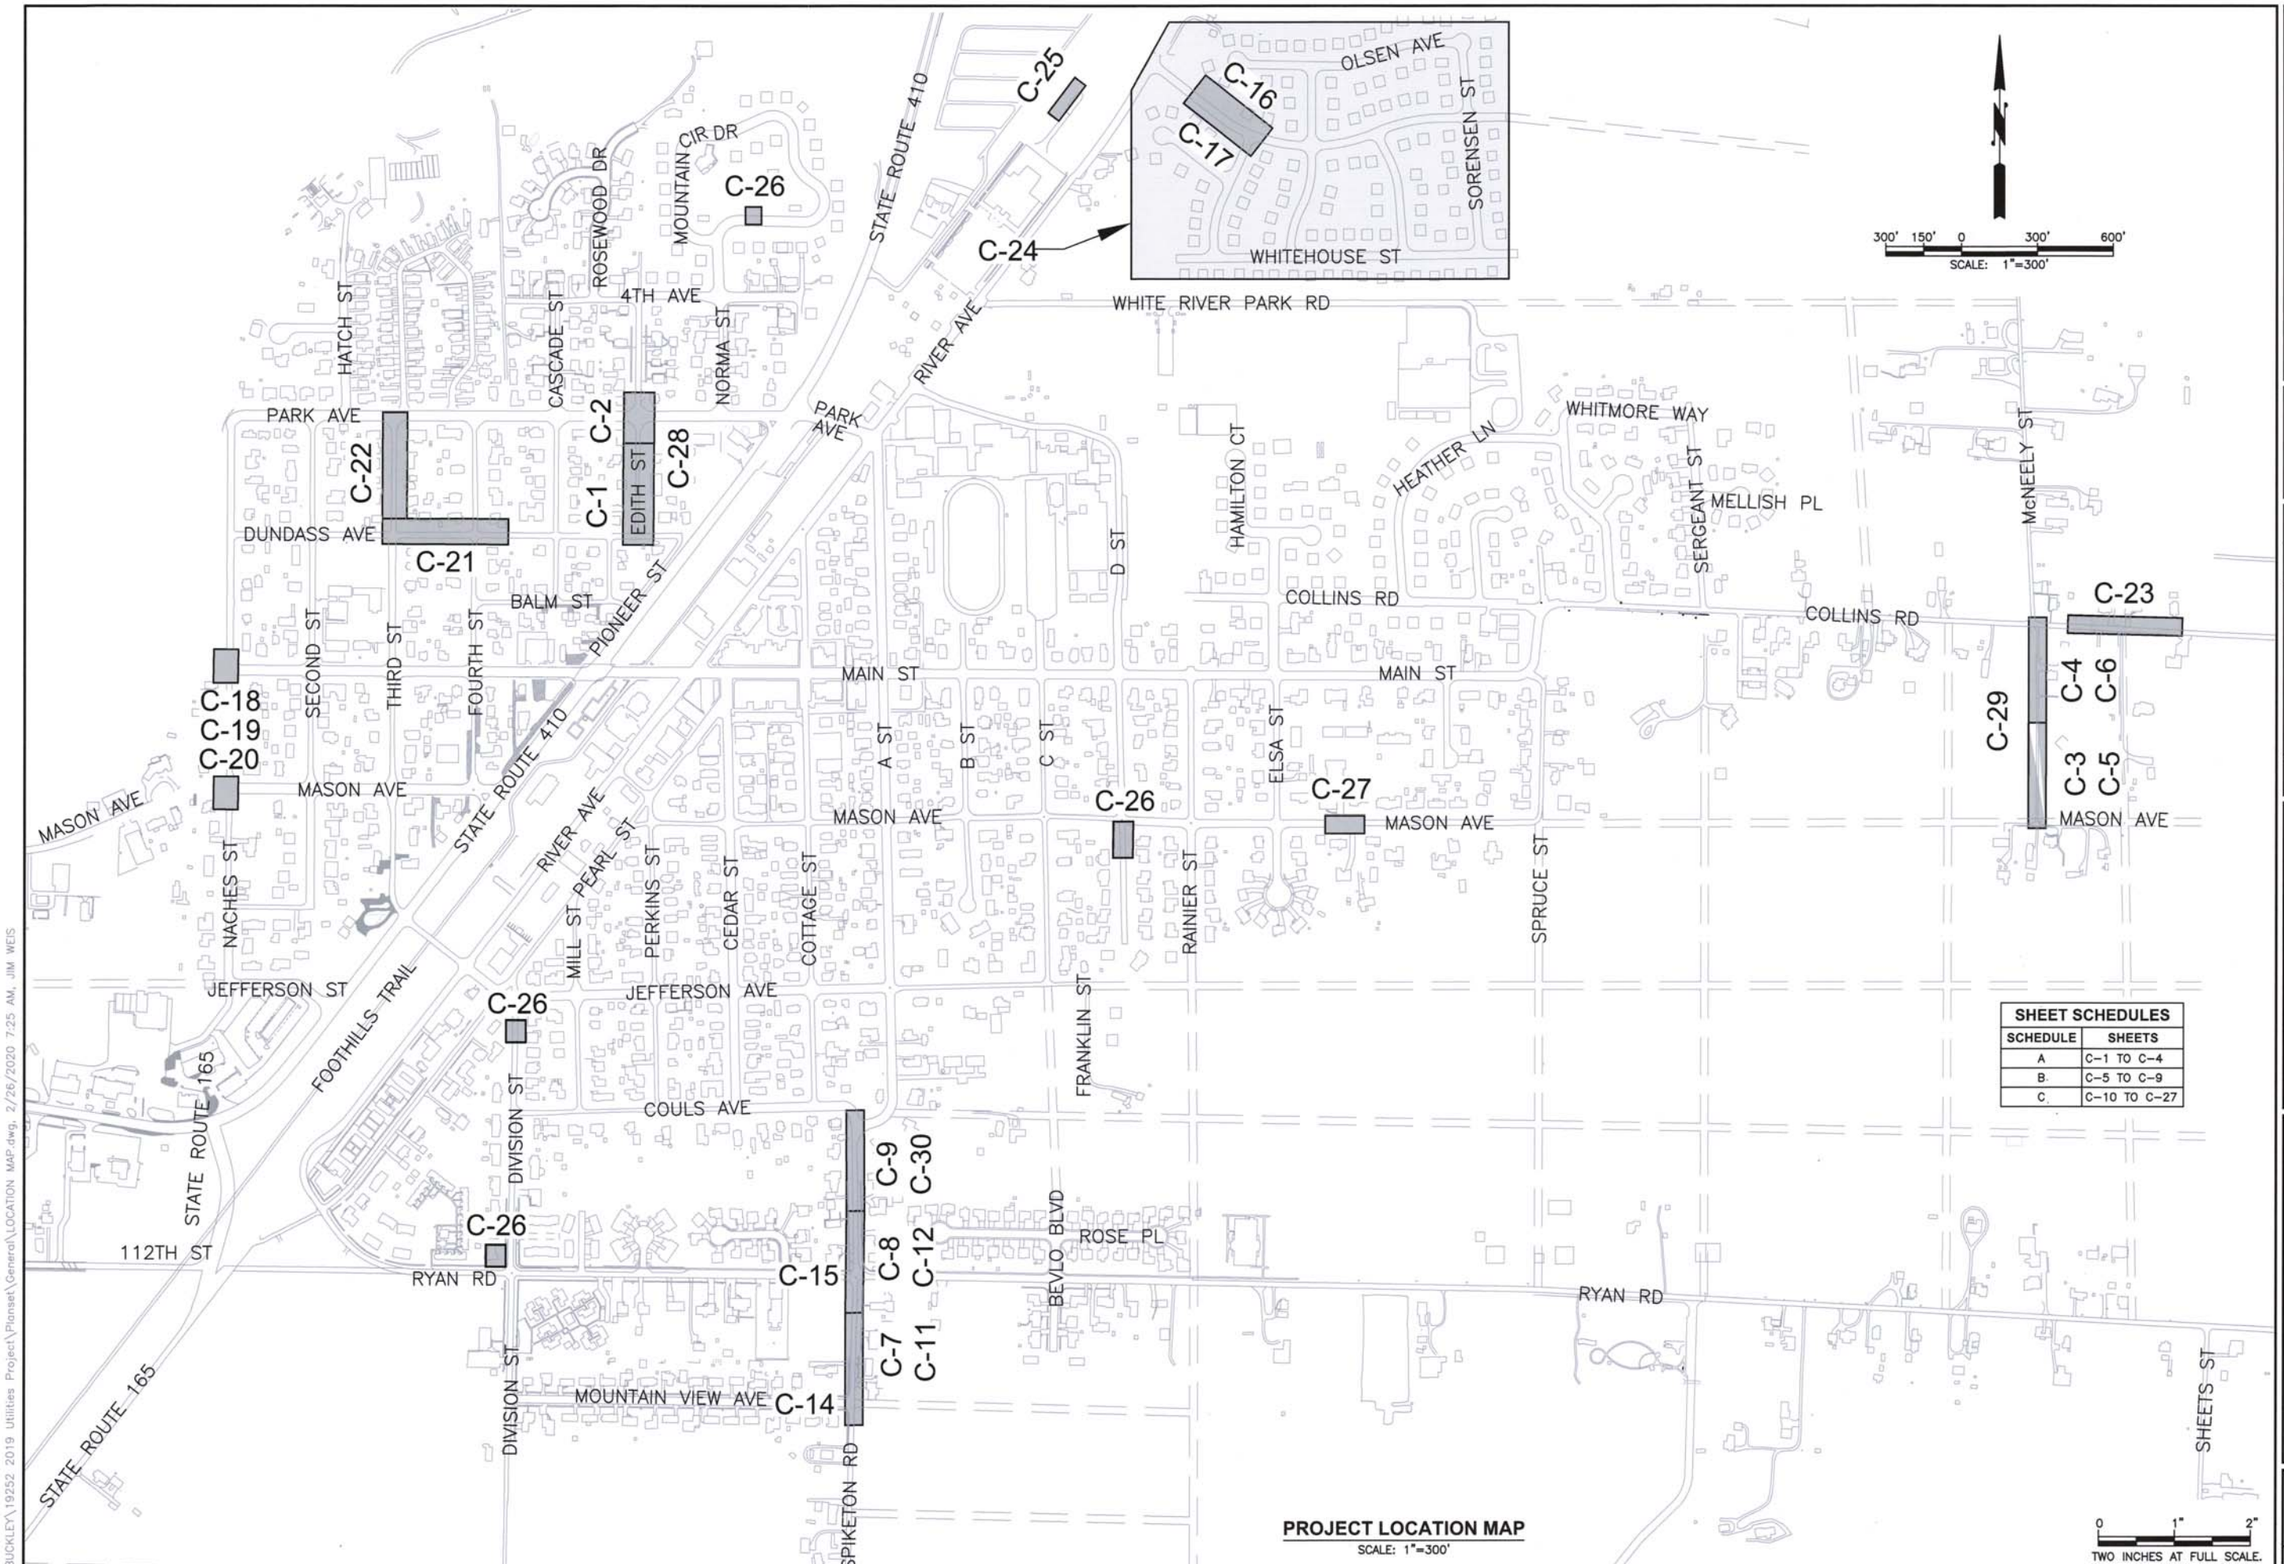

SHEET SCHEDULES

SCHEDULE	SHEETS
A	C-1 TO C-4
B	C-5 TO C-9
C	C-10 TO C-27

PROJECT LOCATION MAP

SCALE: 1"=300'

Gray & Osborne, Inc.
CONSULTING ENGINEERS
2102 CARRIAGE DRIVE, SW, BLDG. I
OLYMPIA, WA 98502 • (360) 292-7481

DATE: FEB 2020	
DRAWN: CDG	
CHECKED: SLG	
APPROVED: DJM	

No.	REVISION	DATE	APPD

DOMINIC J. MILLER
STATE OF WASHINGTON
22365
REGISTERED PROFESSIONAL ENGINEER

CITY OF BUCKLEY
PIERCE COUNTY WASHINGTON
2020 UTILITES PROJECT
PROJECT LOCATION MAP

SHEET: G-2
OF: 4

JOB NO.: 19252.00
DWG: LOCATION MAP

L:\BUCKLEY\19252 2019 Utilities Project\Planset\General\LOCATION MAP.dwg, 2/26/2020 7:25 AM, JIM WEIS