RECEIVED
APR 13 2016

# COULS AVE. COTTAGE HOUSING

SW 1/4 SECTION 03, TOWNSHIP 19N., RANGE 06E., W.M.
CITY OF BUCKLEY, PIERCE COUNTY, WASHINGTON

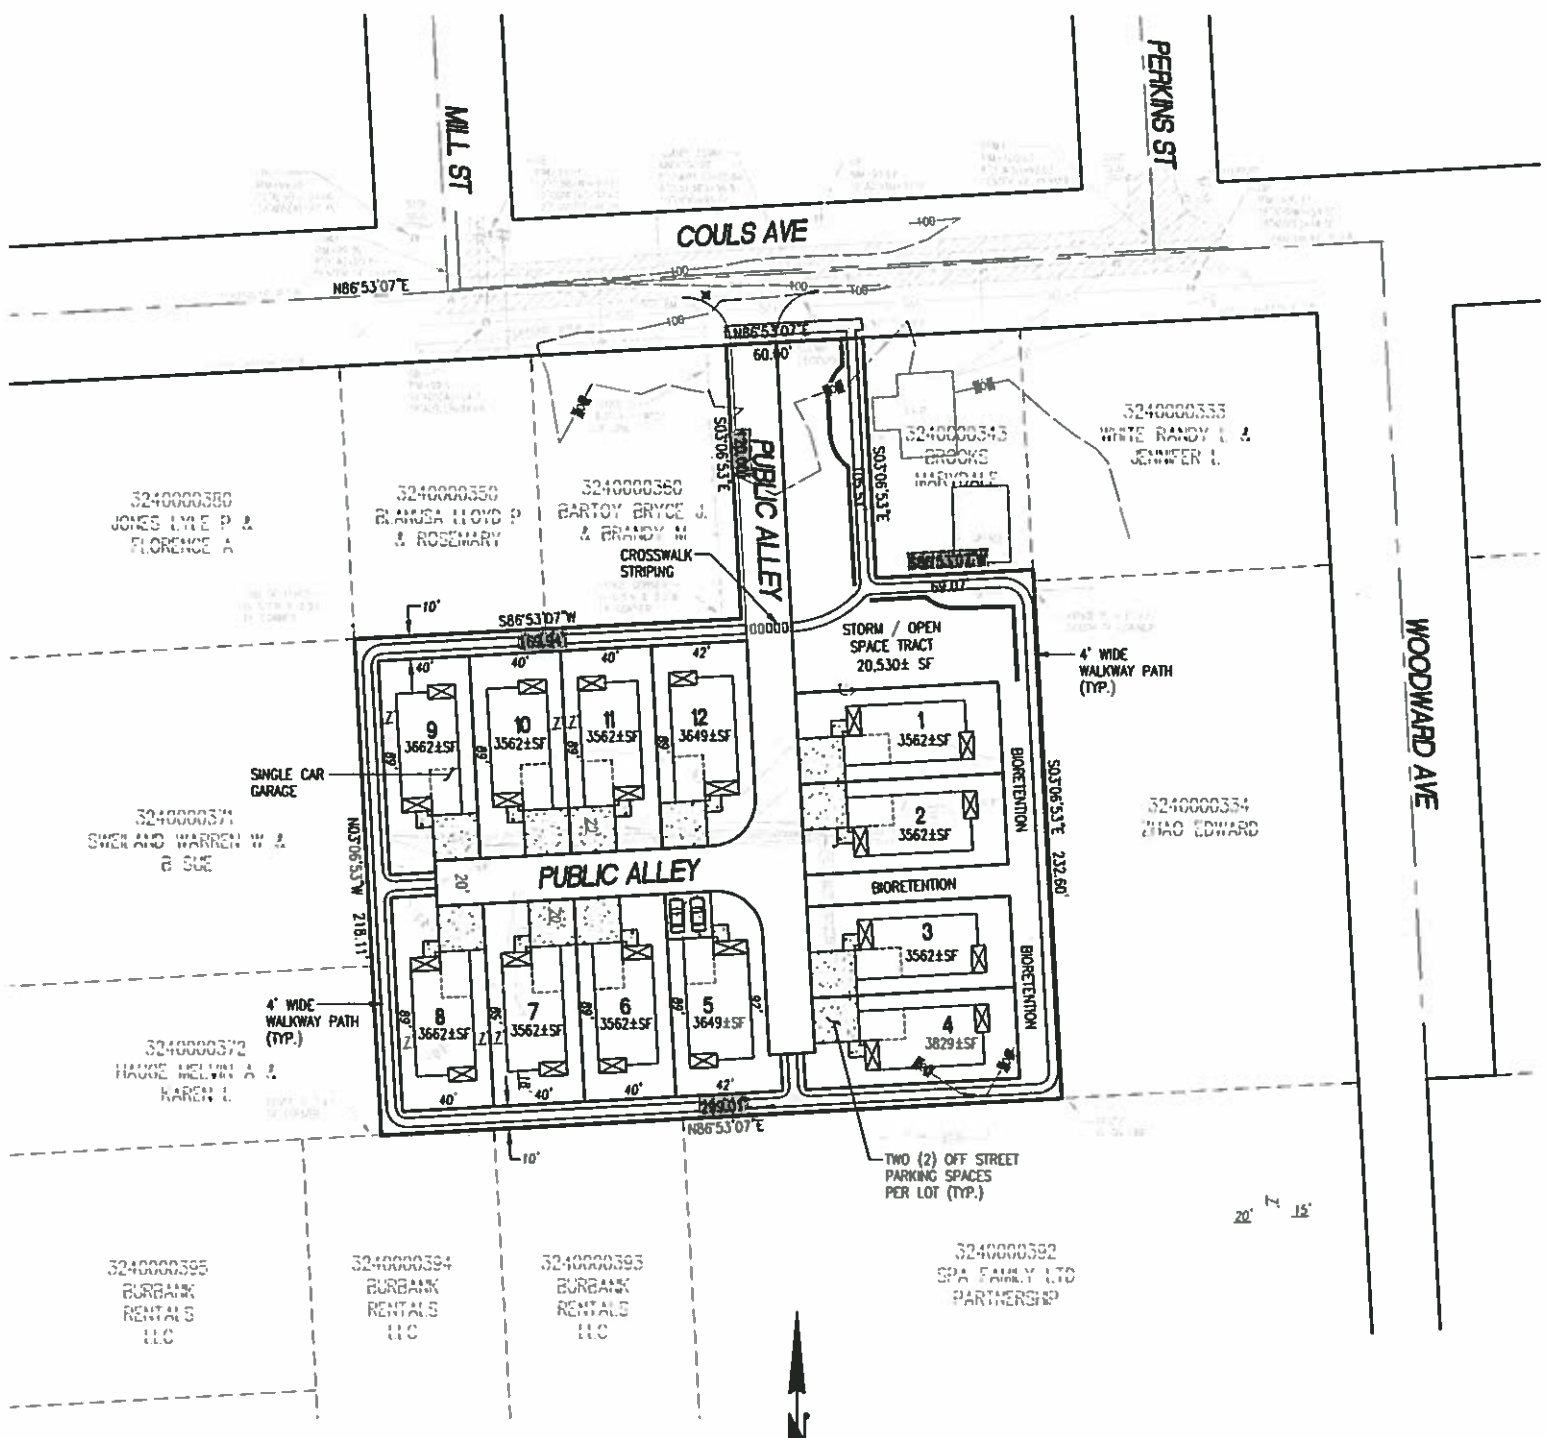


VANDER VIES CONSTRUCTION, INC.
2947 EDEL AVE.
ENUMCLAW, WA. 98022