SW 04, T 19 N, R 06 E, W.M.,

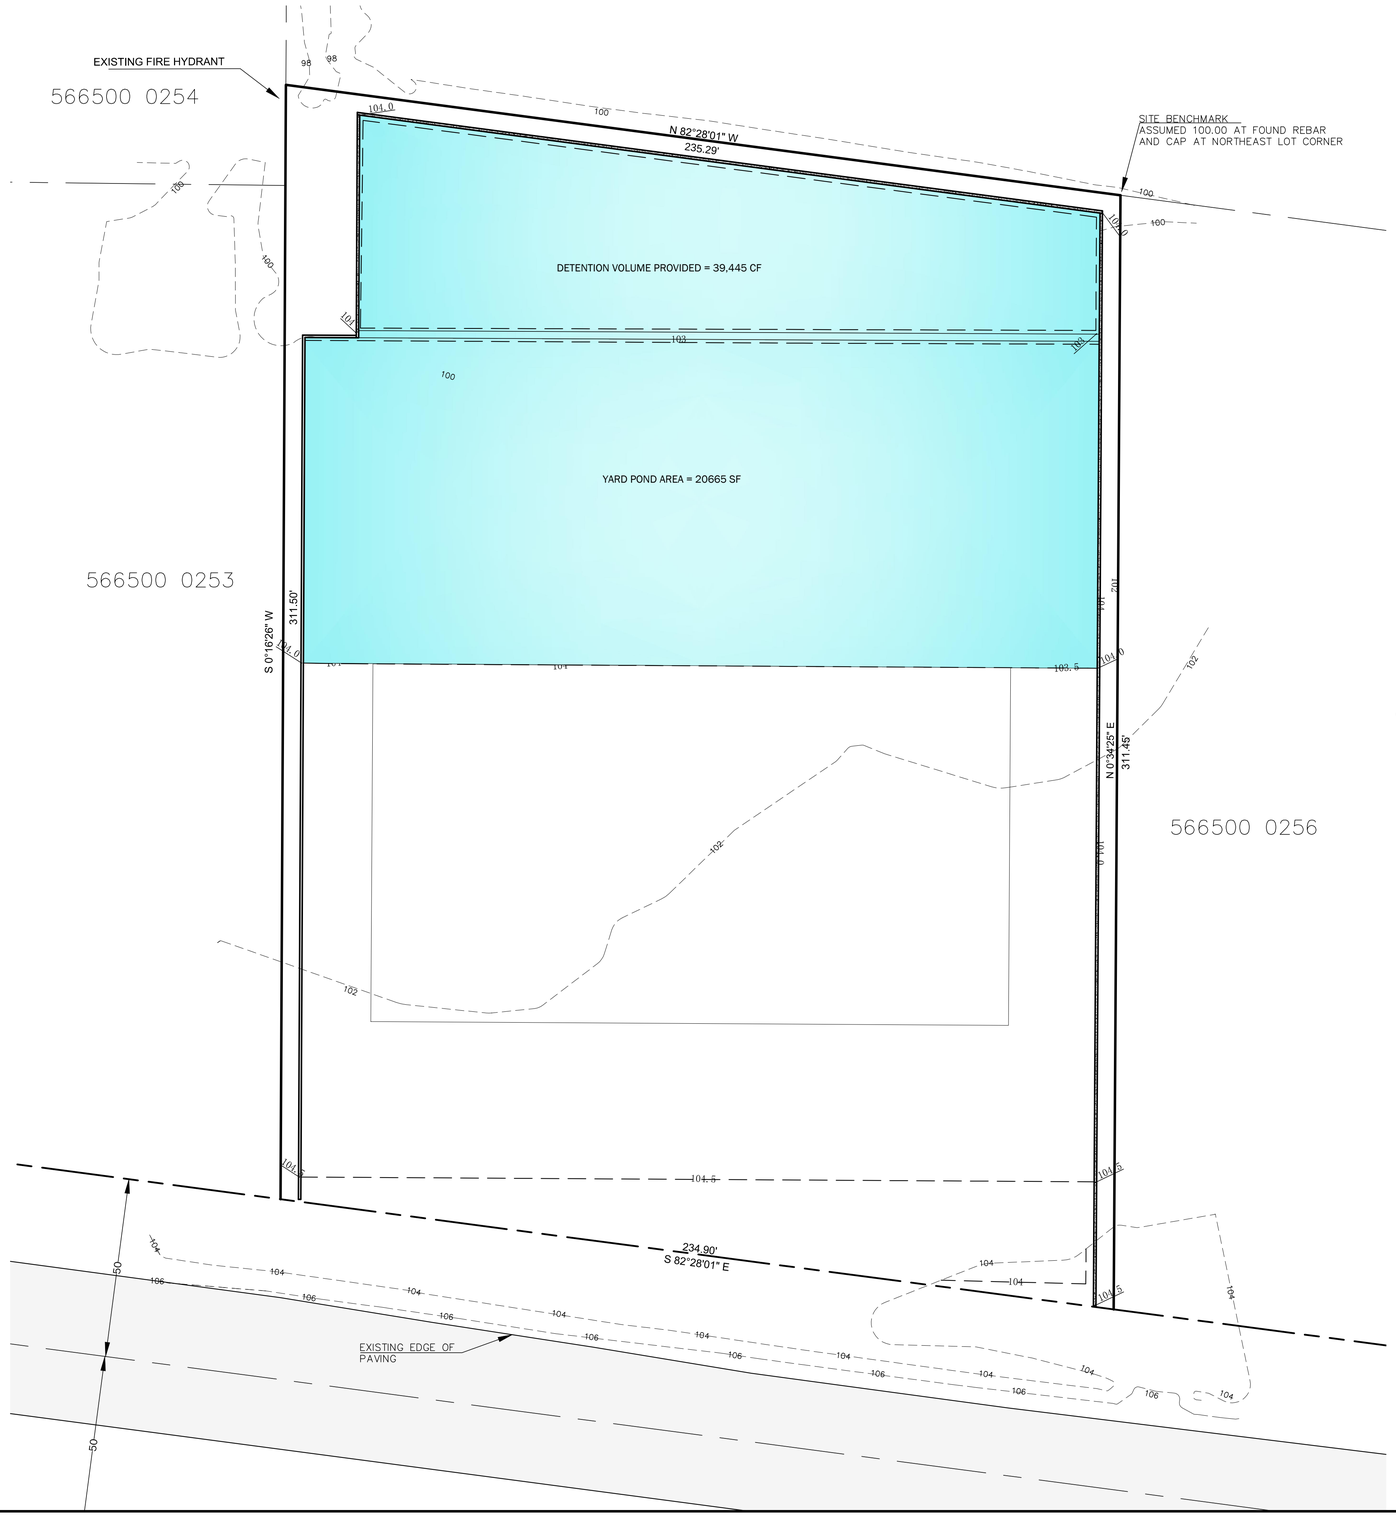

100-YR STORM FULLY DETAINED

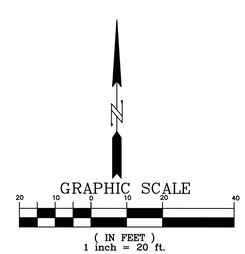

DESIGNED BY D. ALFREDSON
DRAWN BY D. ALFREDSON

ENGINEER:
PLAT & SITE CIVIL DESIGN, LLC
37702 280th Pl SE
ENUMCLAW, WA 98022 (253) 334-6990

APPLICANT:

OWNER:
GENISIS PROPERTIES, LLC
28707 210th Ave SE
KENT, WA 98042

DETENTION POND SIZE ESTIMATE
XXX SR 410 E
FILE #
PARCEL # 566500 0255

POND SIZE DEPICTION

SHEET 1 OF 1